


# LOFT DRAWING

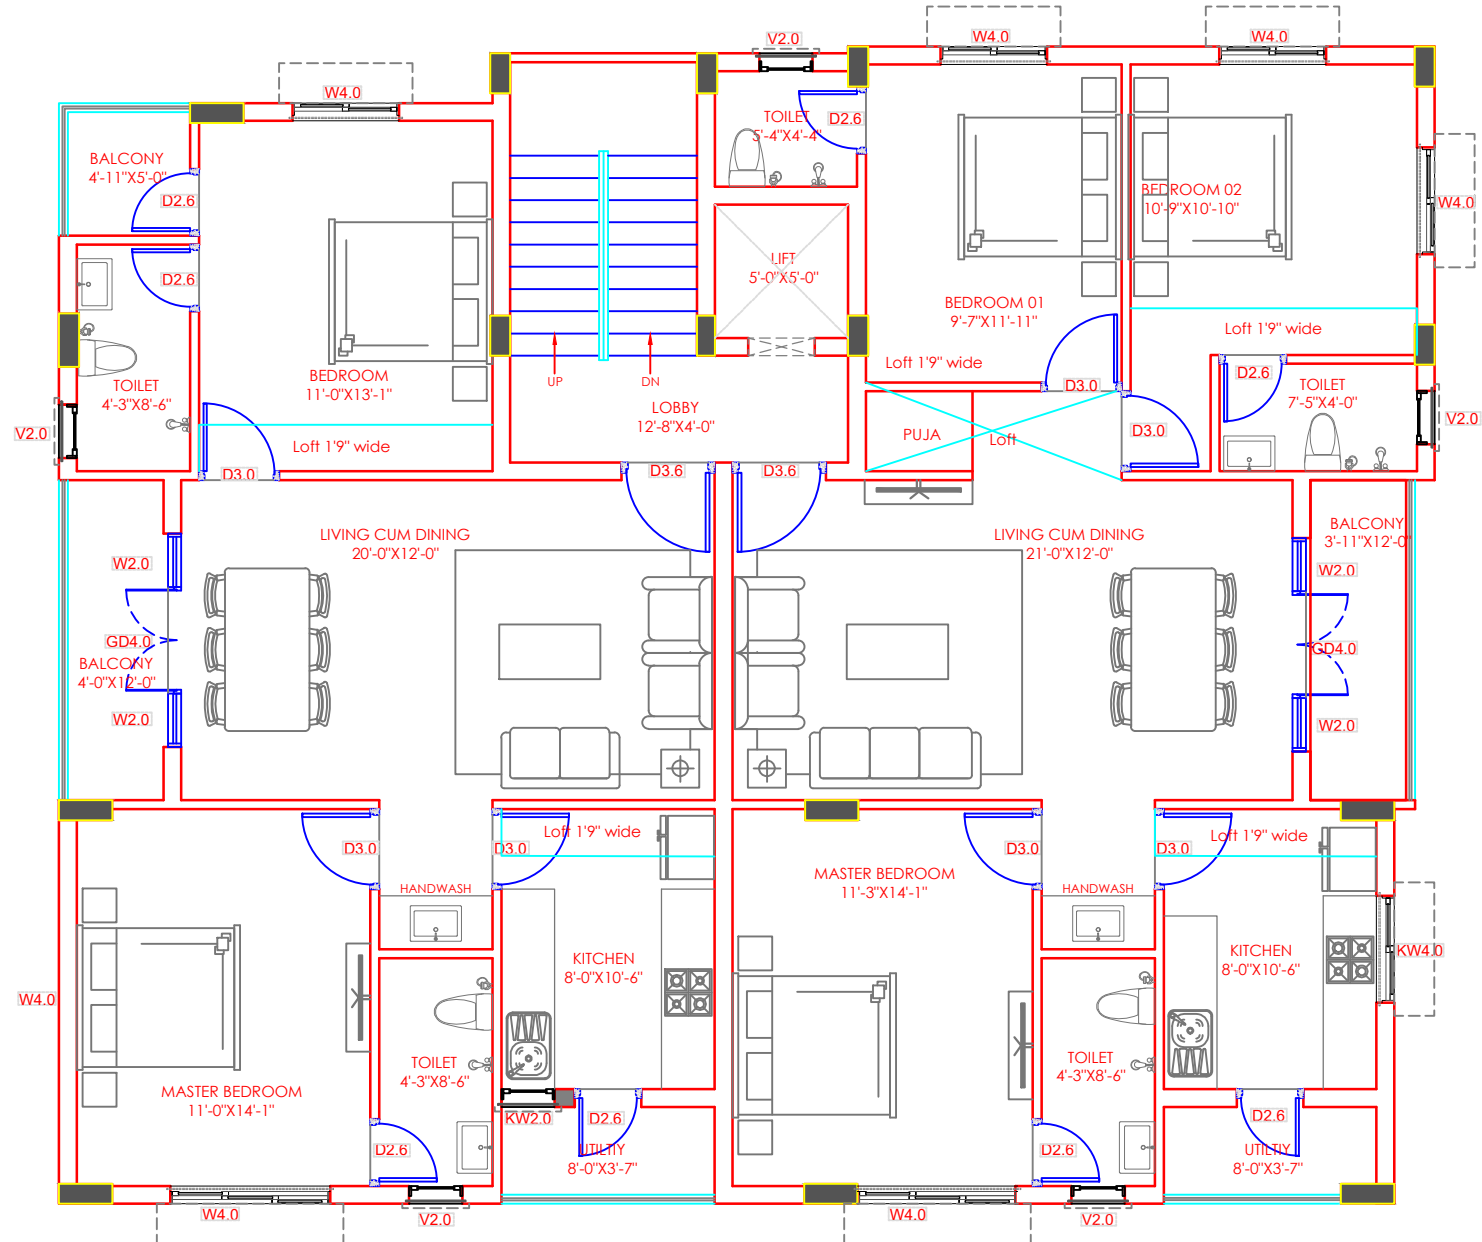

TYPICAL FLOOR PLAN (1ST TO 5TH)